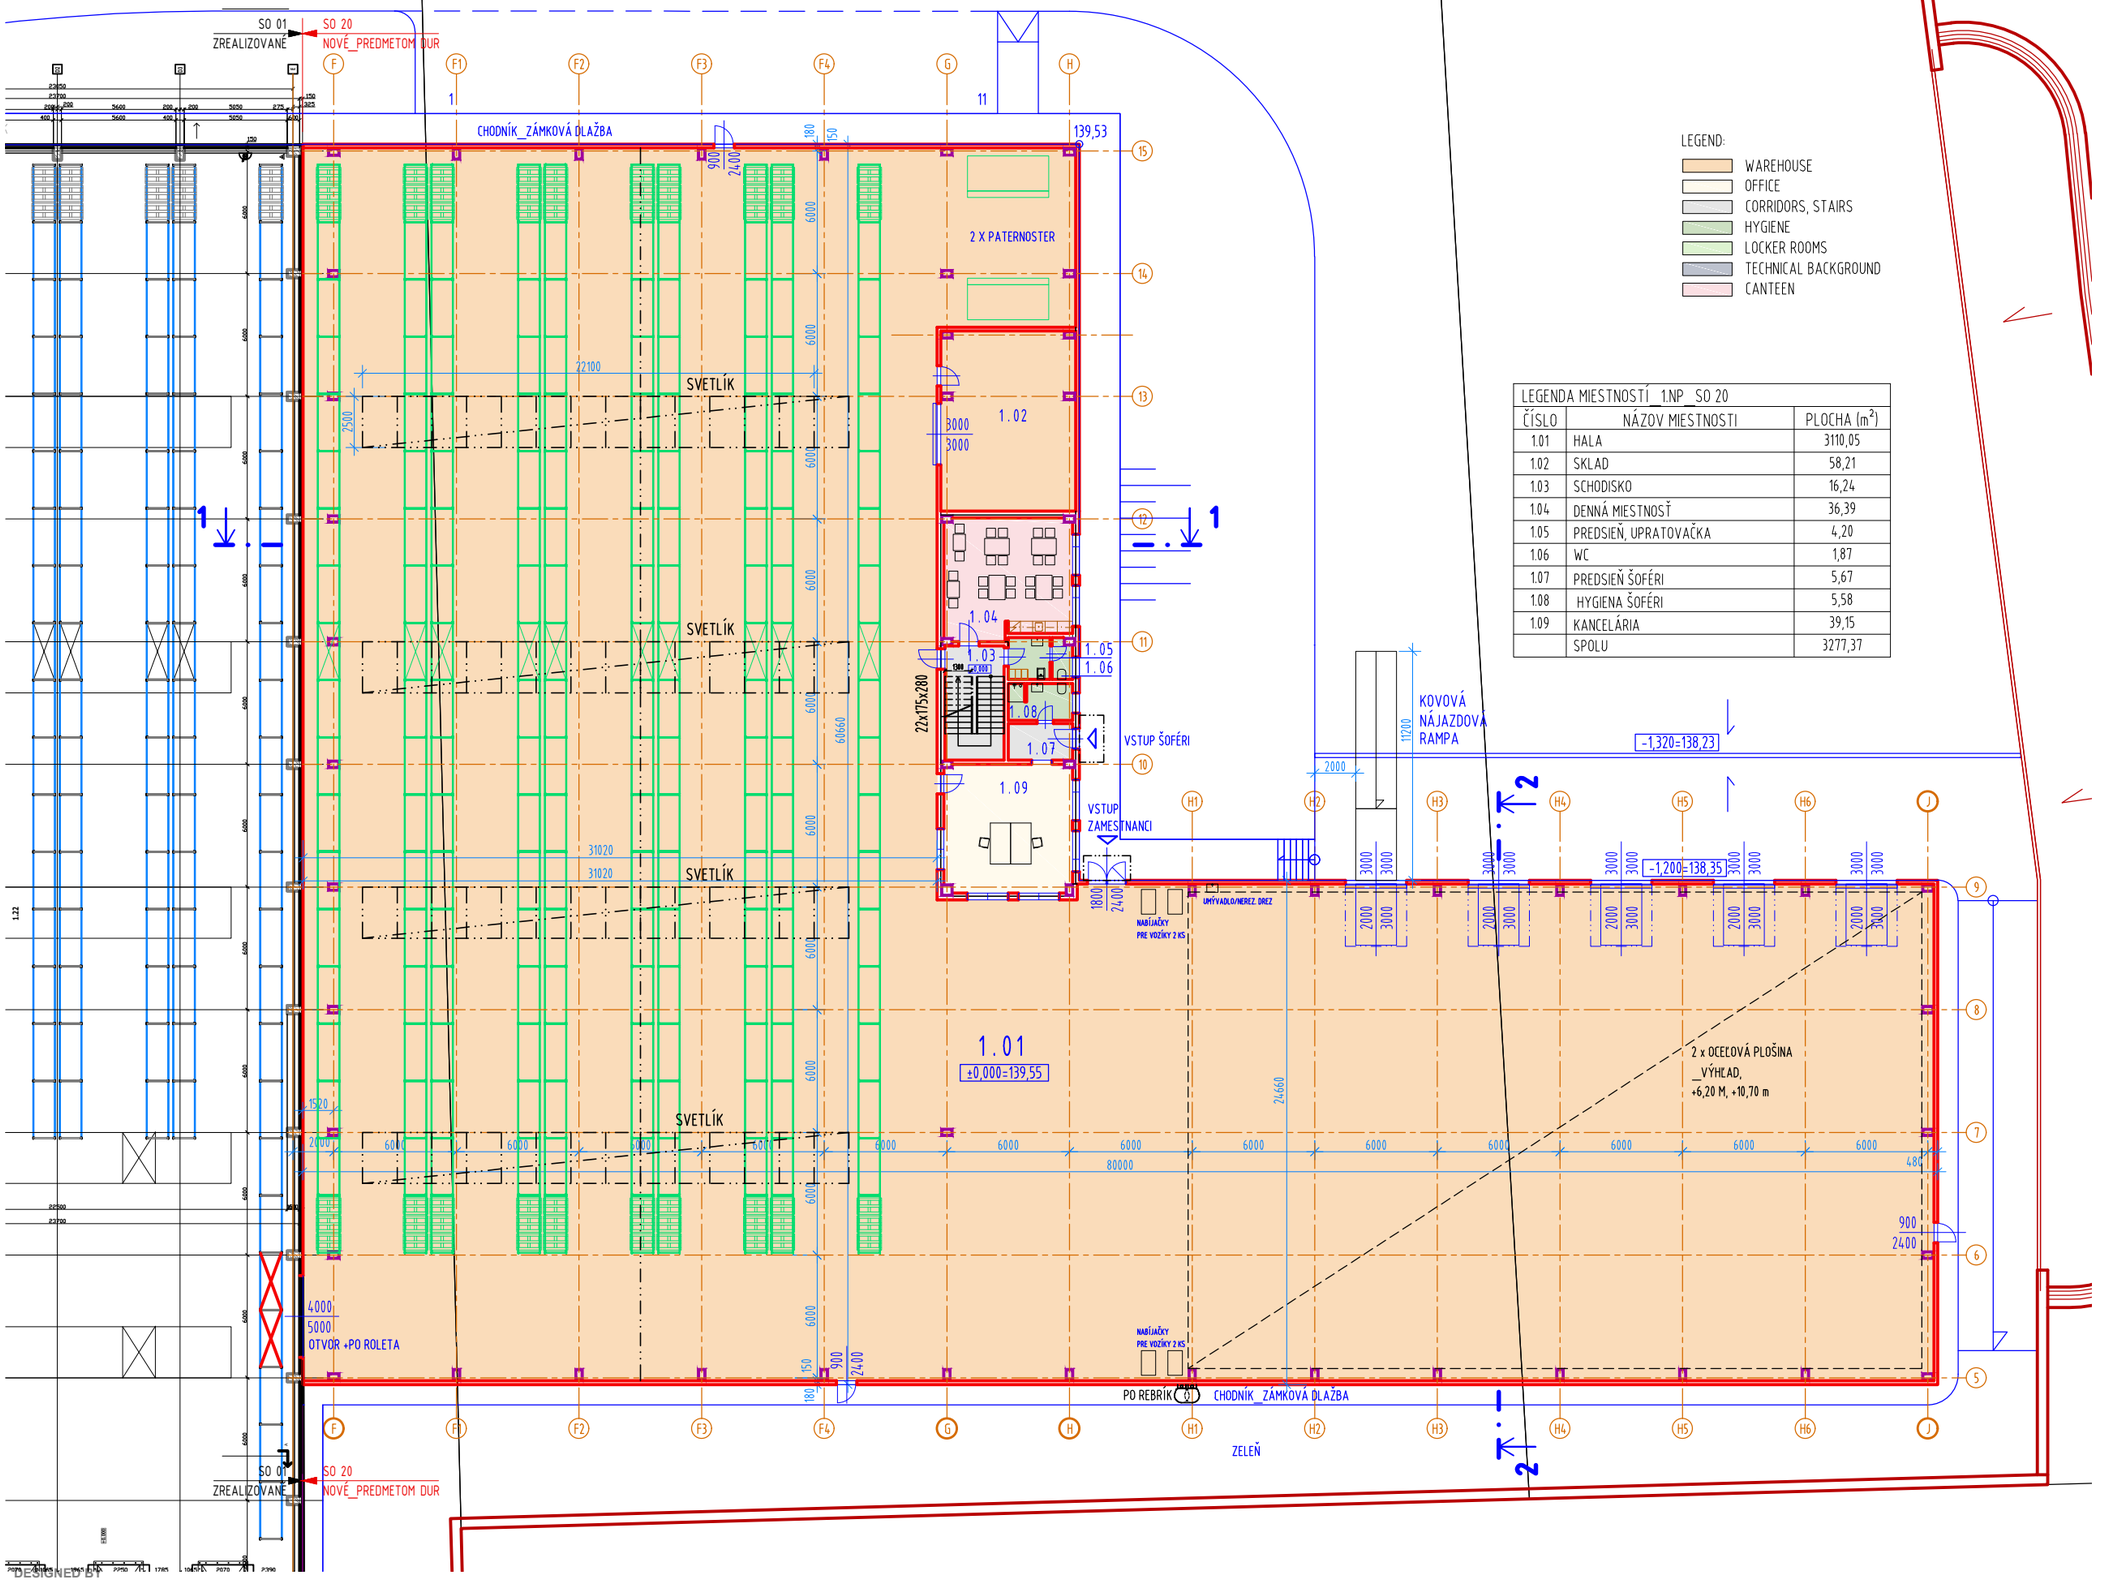


LEGEND:

- WAREHOUSE
- OFFICE
- CORRIDORS, STAIRS
- HYGIENE
- LOCKER ROOMS
- TECHNICAL BACKGROUND
- CANTEEN

LEGENDA MIESTNOSTÍ_1.NP_SO 20

ČÍSLO	NÁZOV MIESTNOSTI	PLOCHA (m^2)
1.01	HALA	3110,05
1.02	SKLAD	58,21
1.03	SCHODISKO	16,24
1.04	DENNÁ MIESTNOSŤ	36,39
1.05	PREDSIEŇ, UPRATOVAČKA	4,20
1.06	WC	1,87
1.07	PREDSIEŇ ŠOFÉRI	5,67
1.08	HYGIENA ŠOFÉRI	5,58
1.09	KANCELÁRIA	39,15
	SPOLU	3277,37

TZMO SA
passion for innovation

NÁZOV A MIESTO STAVBY

Rozšírenie logisticko-administratívneho areálu TZMO Slovakia s.r.o., SENEC

GENERÁLNY PROJEKTANT:

REDE-PROJECT s.r.o., Koprivnická 9/G, 841 02 BRATISLAVA
tel. 0948210495, email: stolicny@rede.sk

STUPEŇ:
ŠTÚDIA

DÁTUM:	FORMÁTY:	MIERKA:
09/10/2023	2xA4	1:300

VÝKRES:

01 PODORYS HALY_1.NP

PRÍLOHA Č. 4

DESIGNED BY

REDE-PROJECT s.r.o.,
Koprivnická 9/G,
841 02 BRATISLAVA

This architectural design is the intellectual property of REDE-PROJECT s.r.o. and is protected under copyright law. Any reproduction, copying or disclosure to third parties other than those to whom this proposal is addressed constitutes an infringement of copyright and may be subject to litigation.