


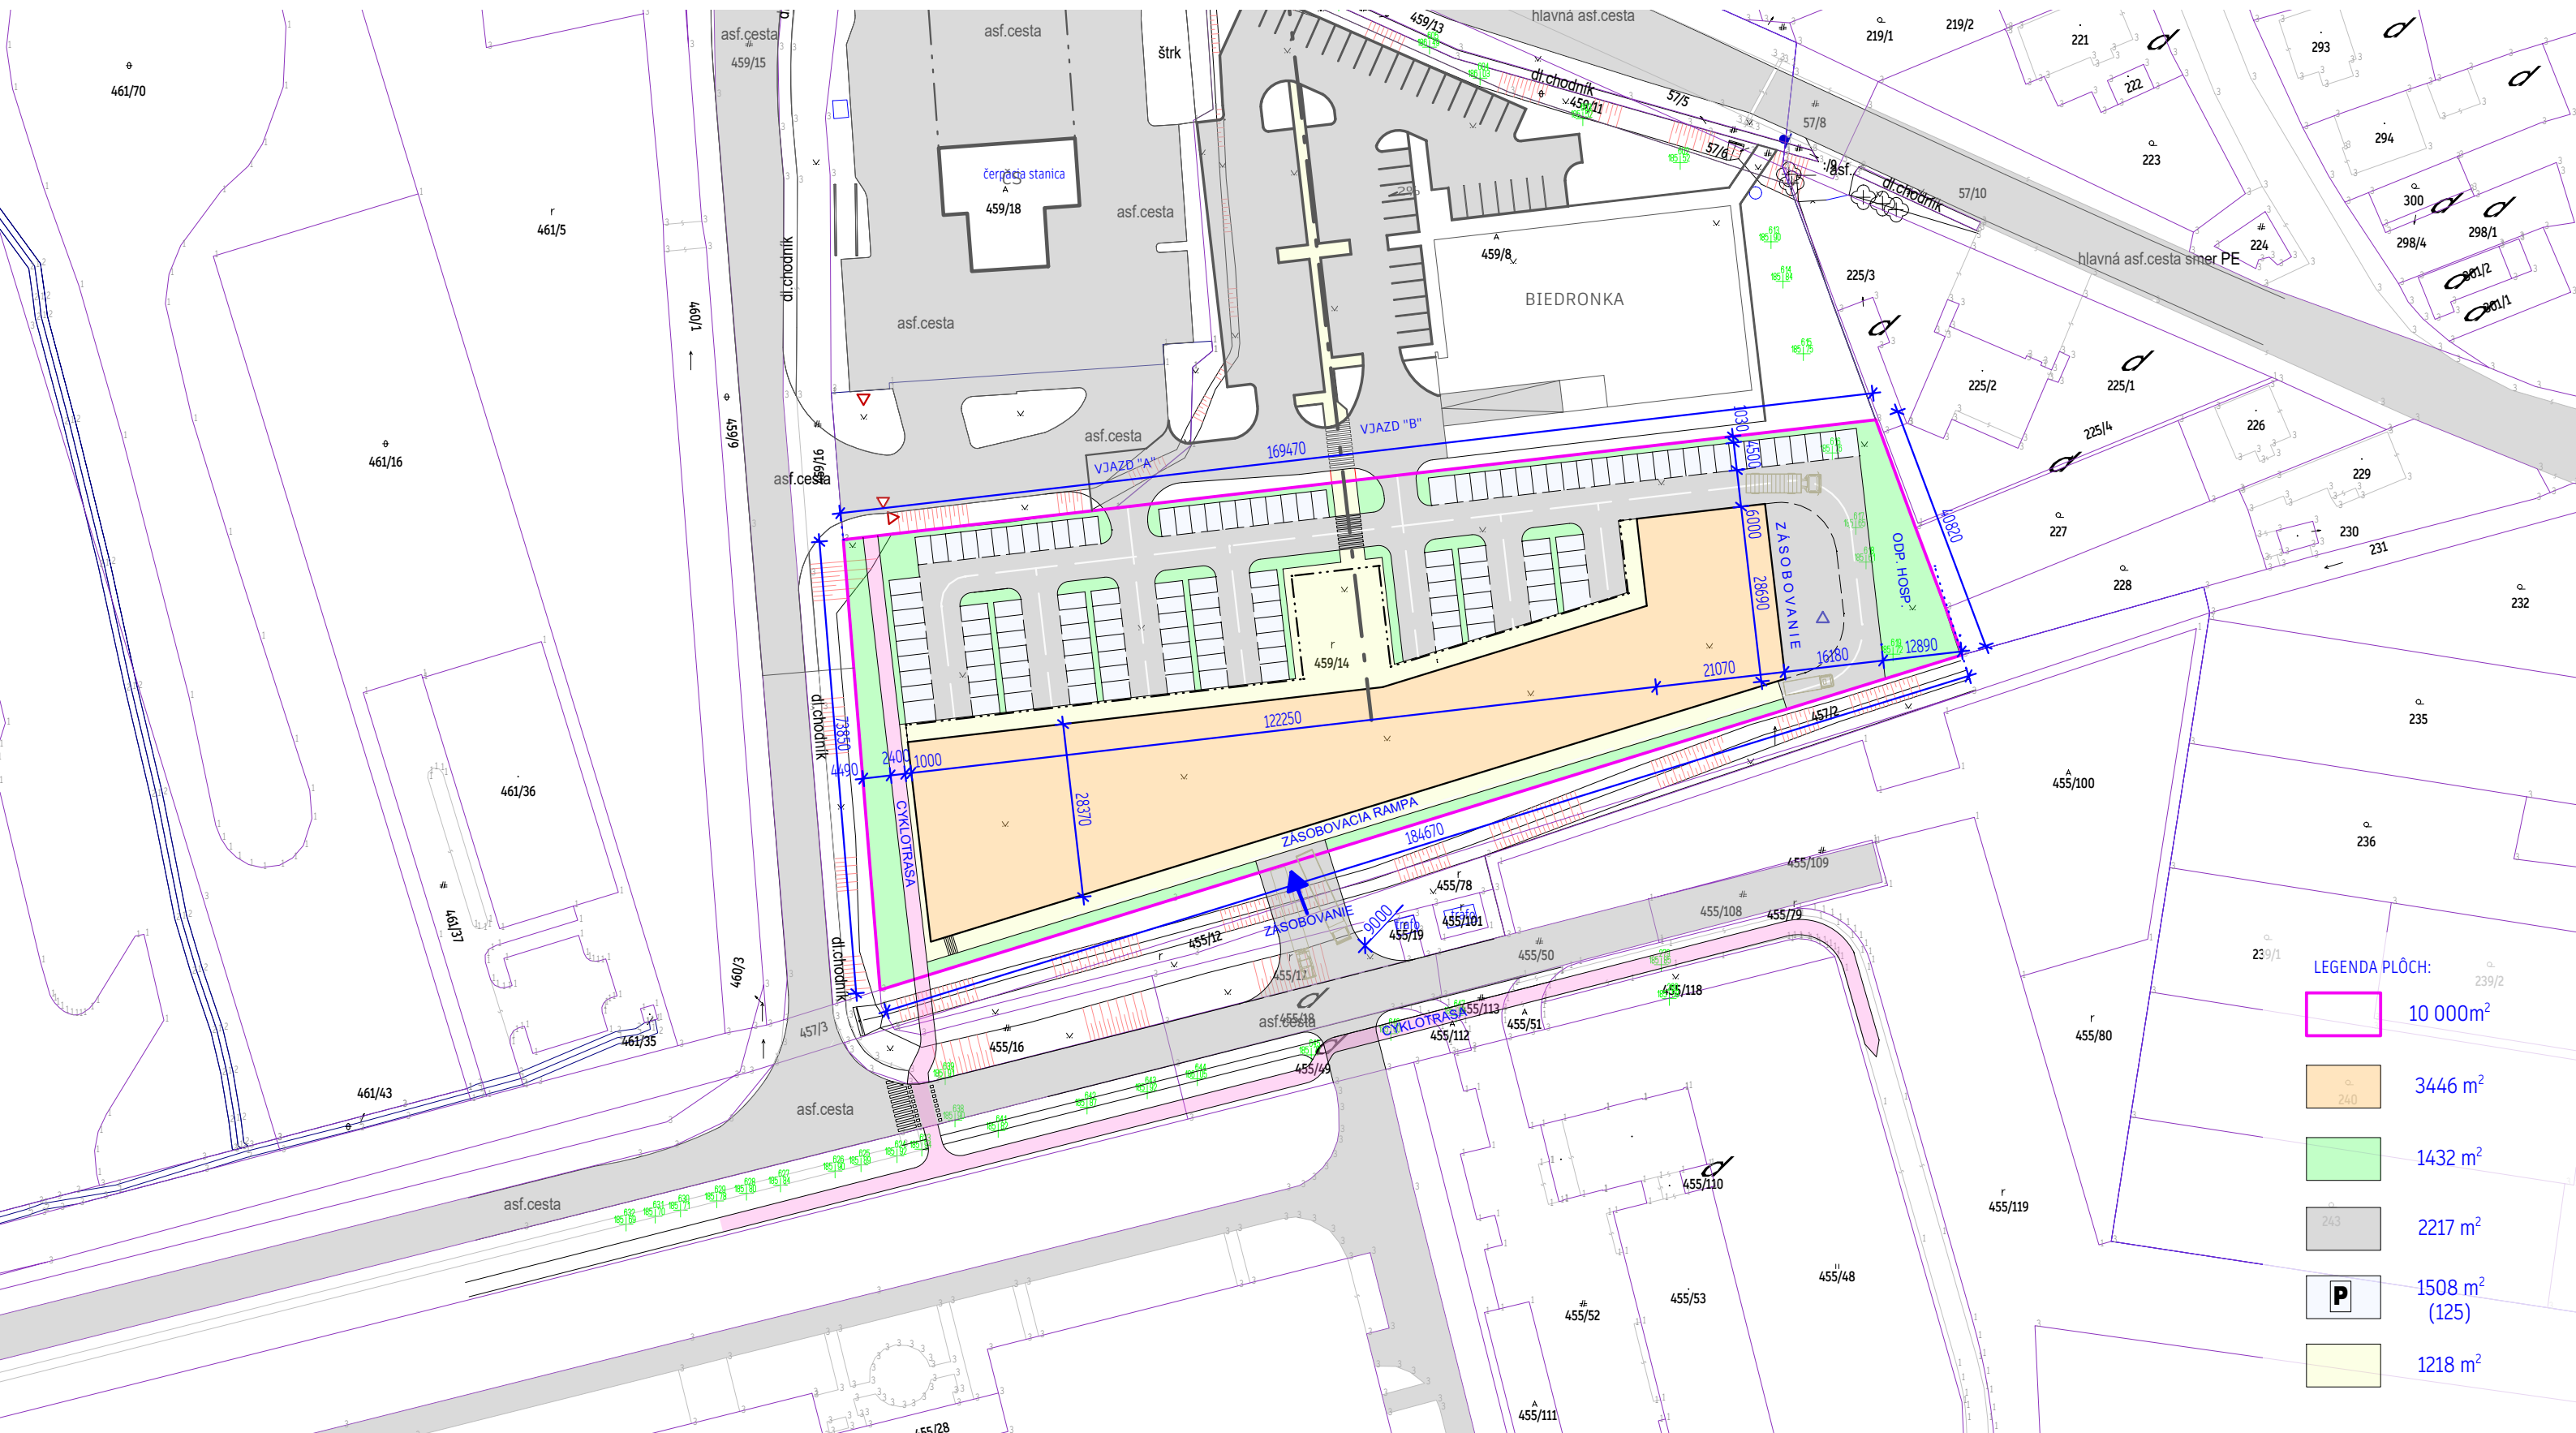

SITUÁCIA M 1:1000



ing.arch. Marián Minarovič
ing.arch. Tomáš Benák
c 2026