

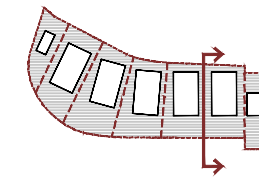


A3

A5

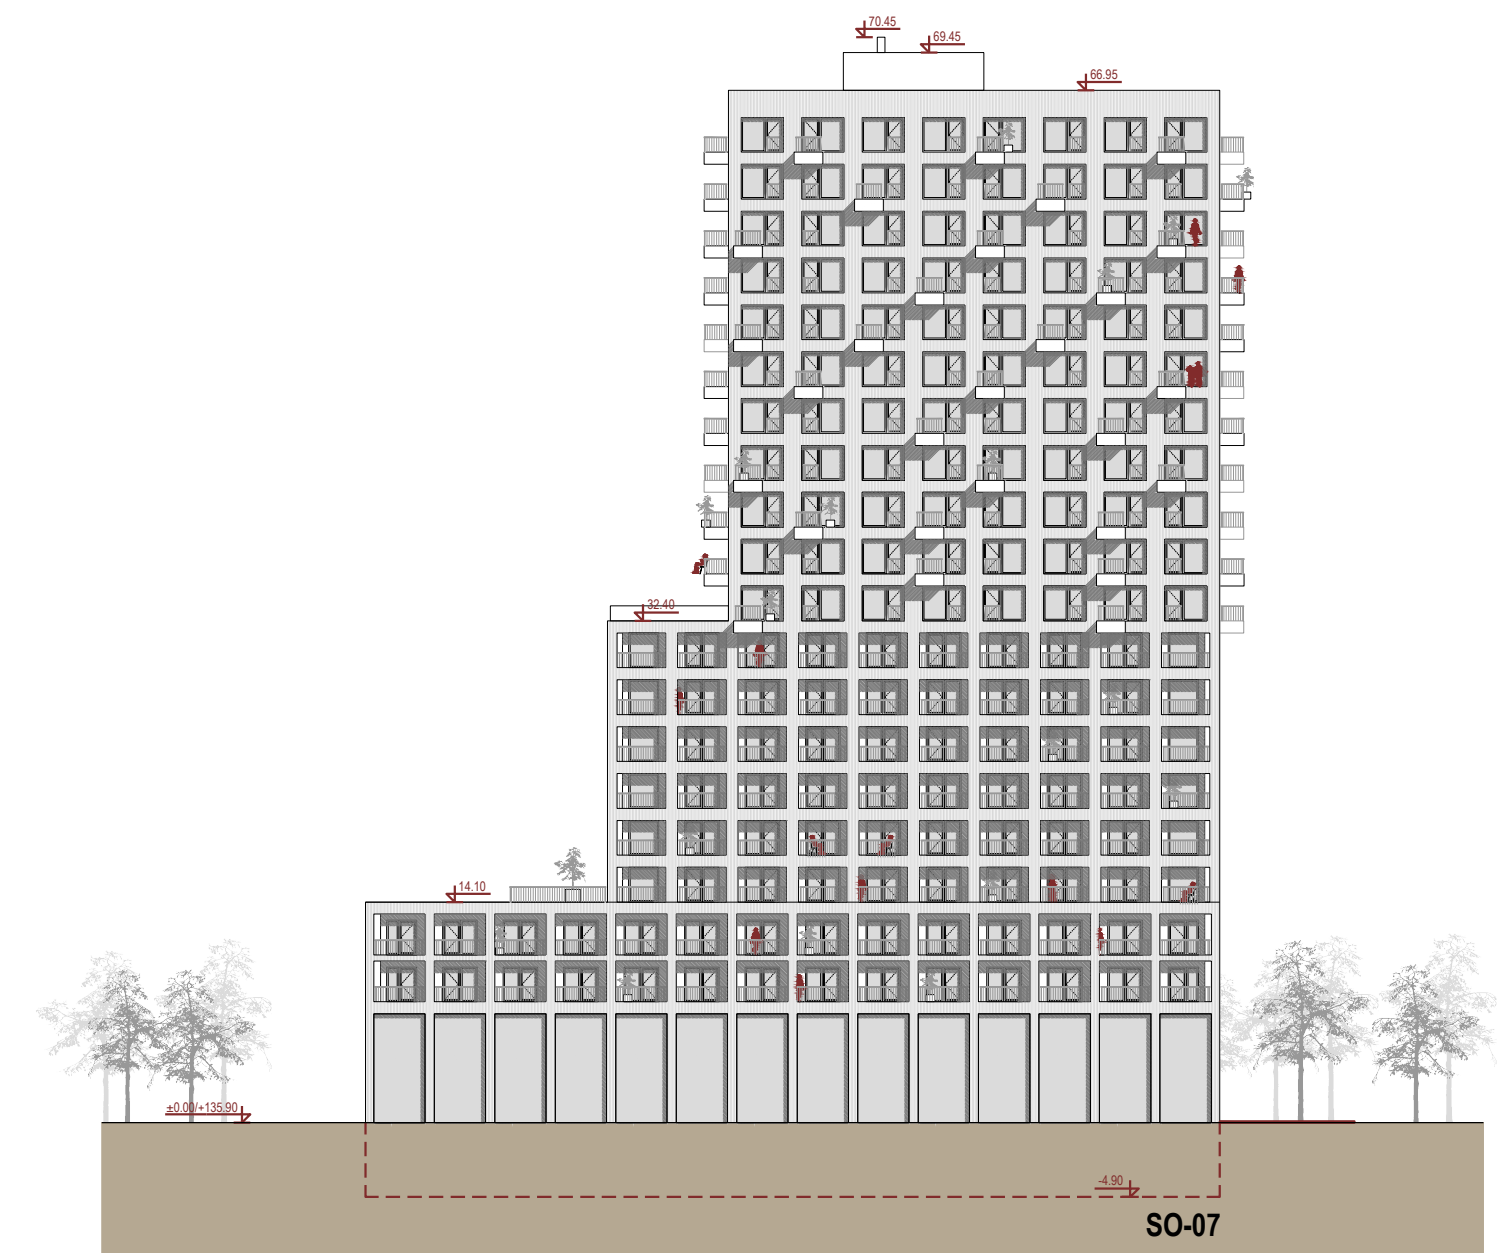

BOČNÉ POHL'ADY - SO-01, SO-03, SO-05

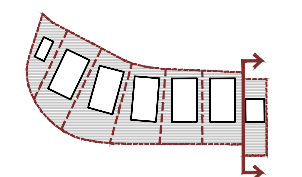

BOČNÉ POHL'ADY - SO-07

INVESTOR
South City W, s.r.o.
Poštová 3, 811 06 Bratislava

PROJEKTANT
bevk perović arhitekti d.o.o.
dunajska 49, 1000 Ljubljana
info@bevkperovic.com

AUTORI
Vasa Perović MABIA, Matija Bevk udia,
Juan Miguel Herrero arq, Martin Tomažič udia, Blaž Goričan udia
Christophe Riss arch. dplg., Urban Petranović udia, Rok Smrkolj mag.eng.arch.

JUŽNÉ MESTO - ZÓNA A3 + A5
DOKUMENTÁCIA PRE ÚZEMNÉ ROZHODNUTIE
bevk perović arhitekti
dunajska 49 \ si-1000 ljubljana