


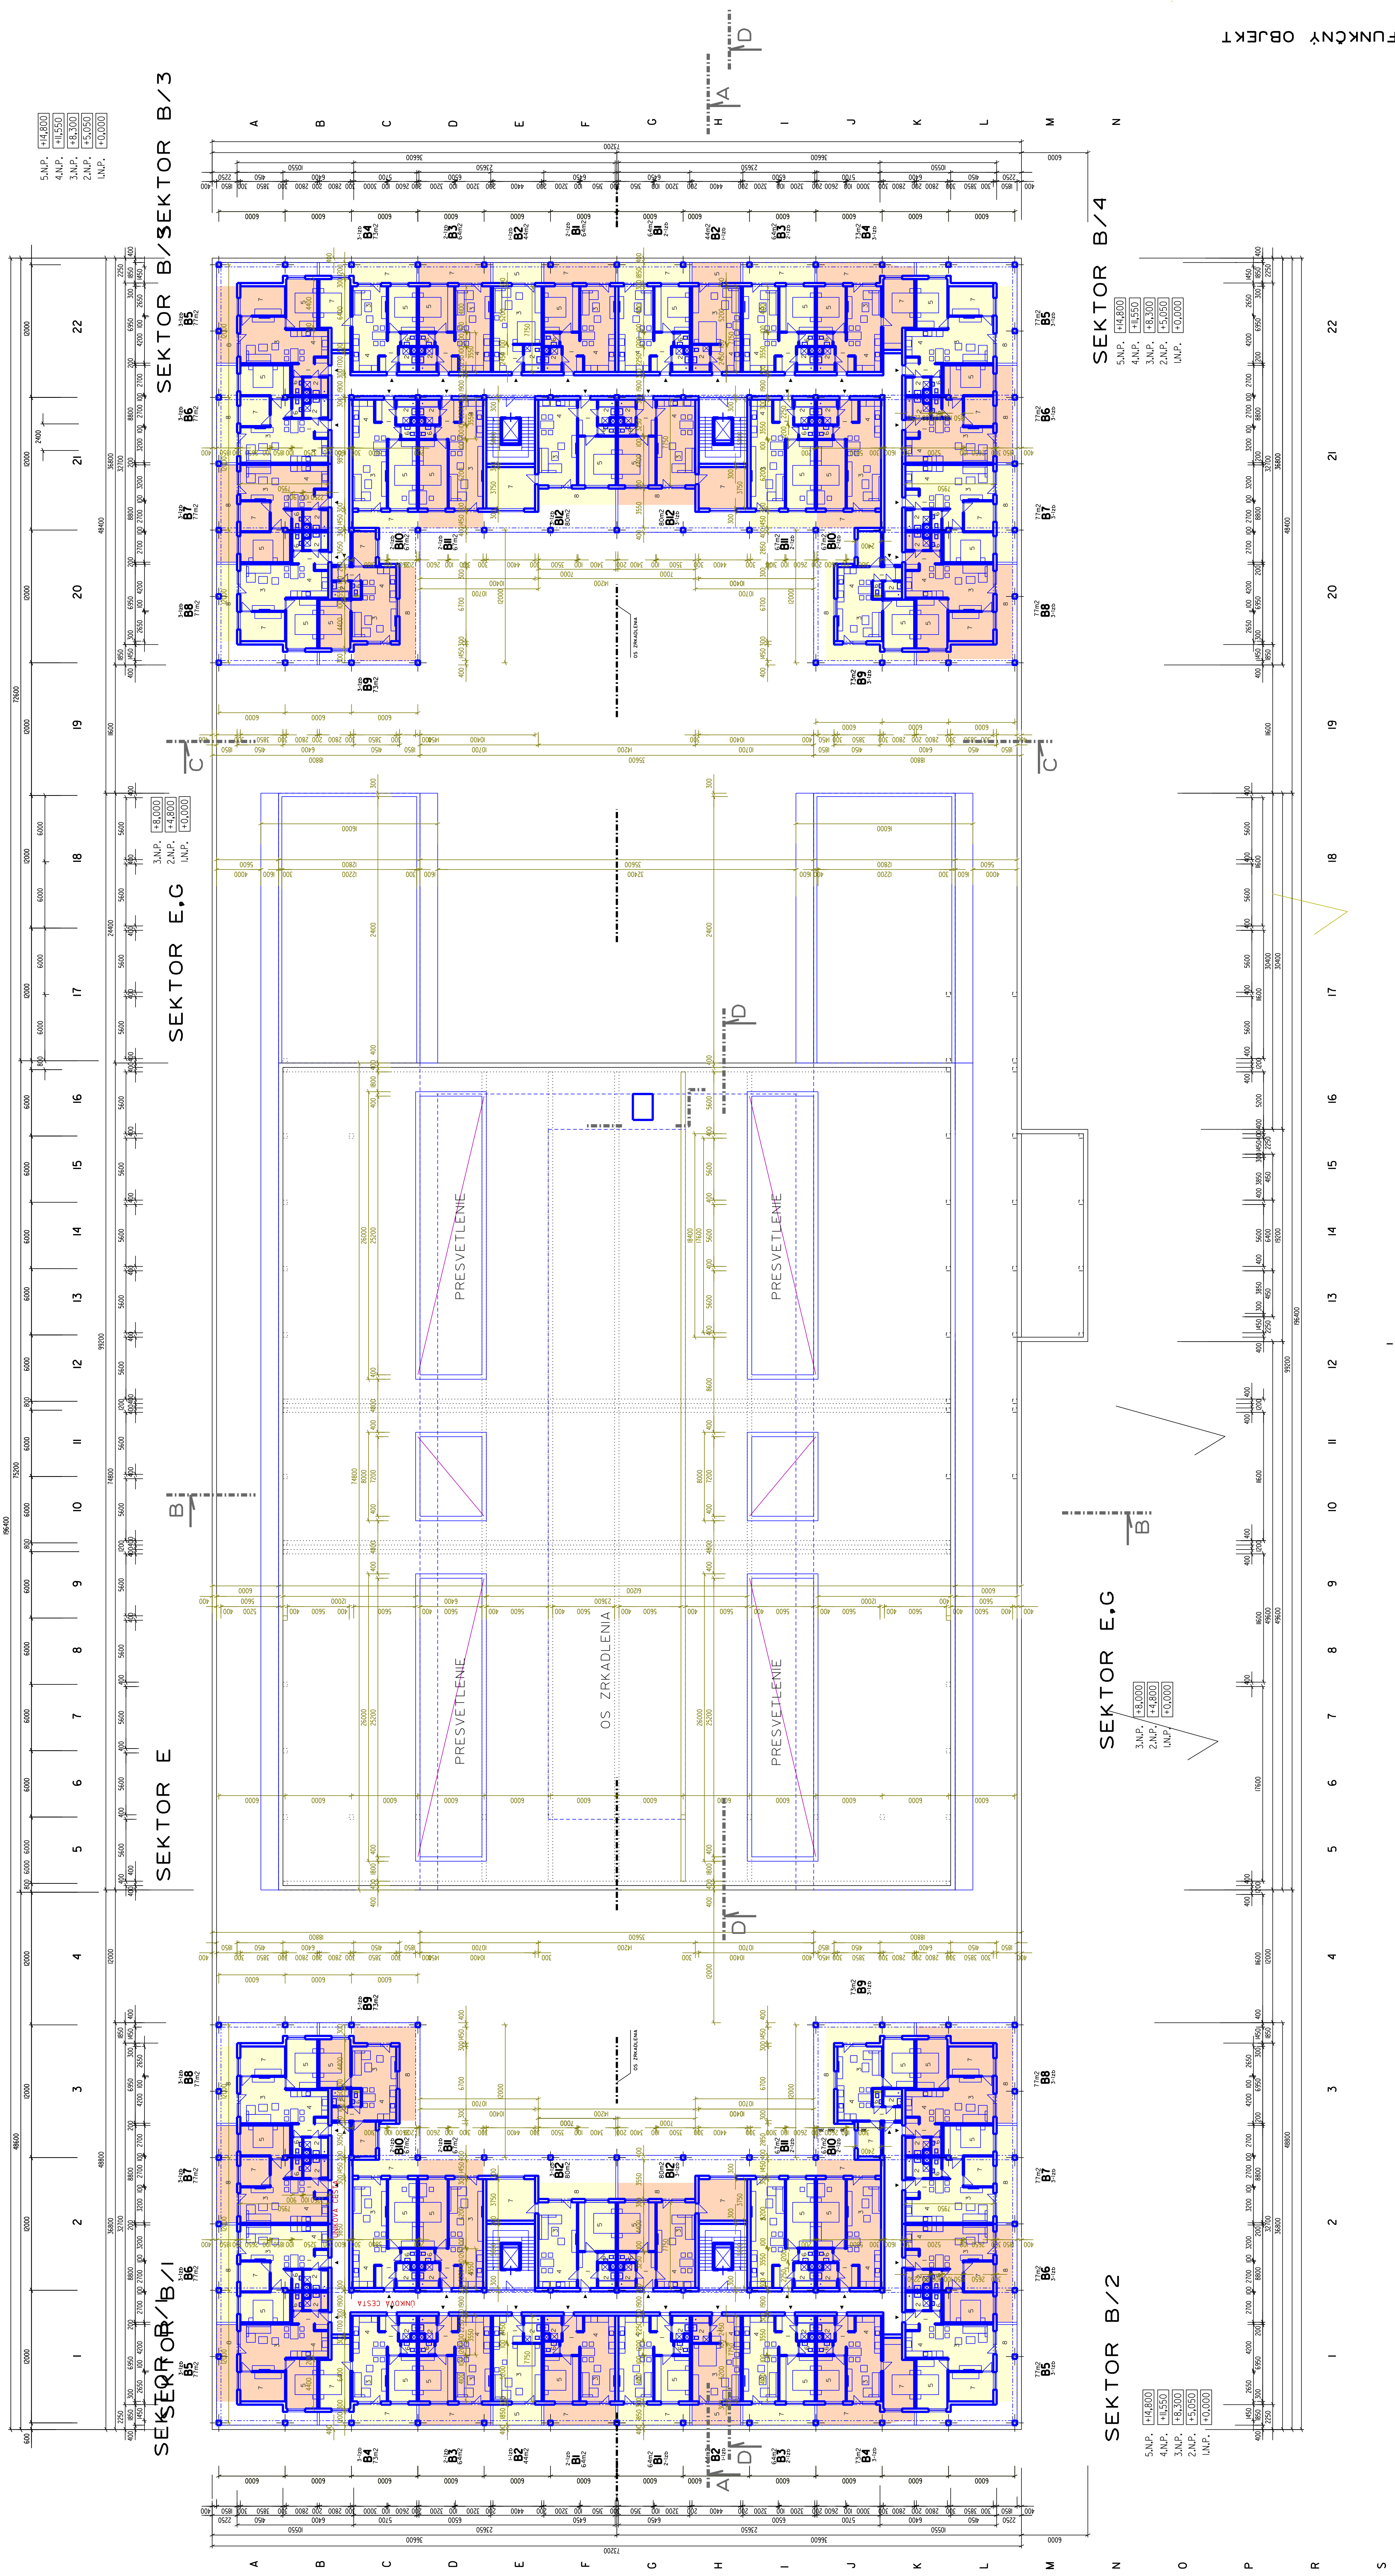

SEKTOR B/1, B/2, B/3, B/4

[illegible]

SEKTOR B/1.2.3.4

B 1-2	80m2 x1	30m2	13m2	7m2	7x
	77 m2 x2	30m2	13m2	7m2	7x
	73 m2 x2	146m2	13m2	7m2	4x
	67 m2 x2	134m2	13m2	7m2	4x
	64 m2 x2	129m2	13m2	7m2	4x
	44 m2 x1	44m2	13m2	7m2	4x
	4x	840m2			

CELOK
 ■ EXIST.STAV
 ■ NADSTAVBA

[illegible]