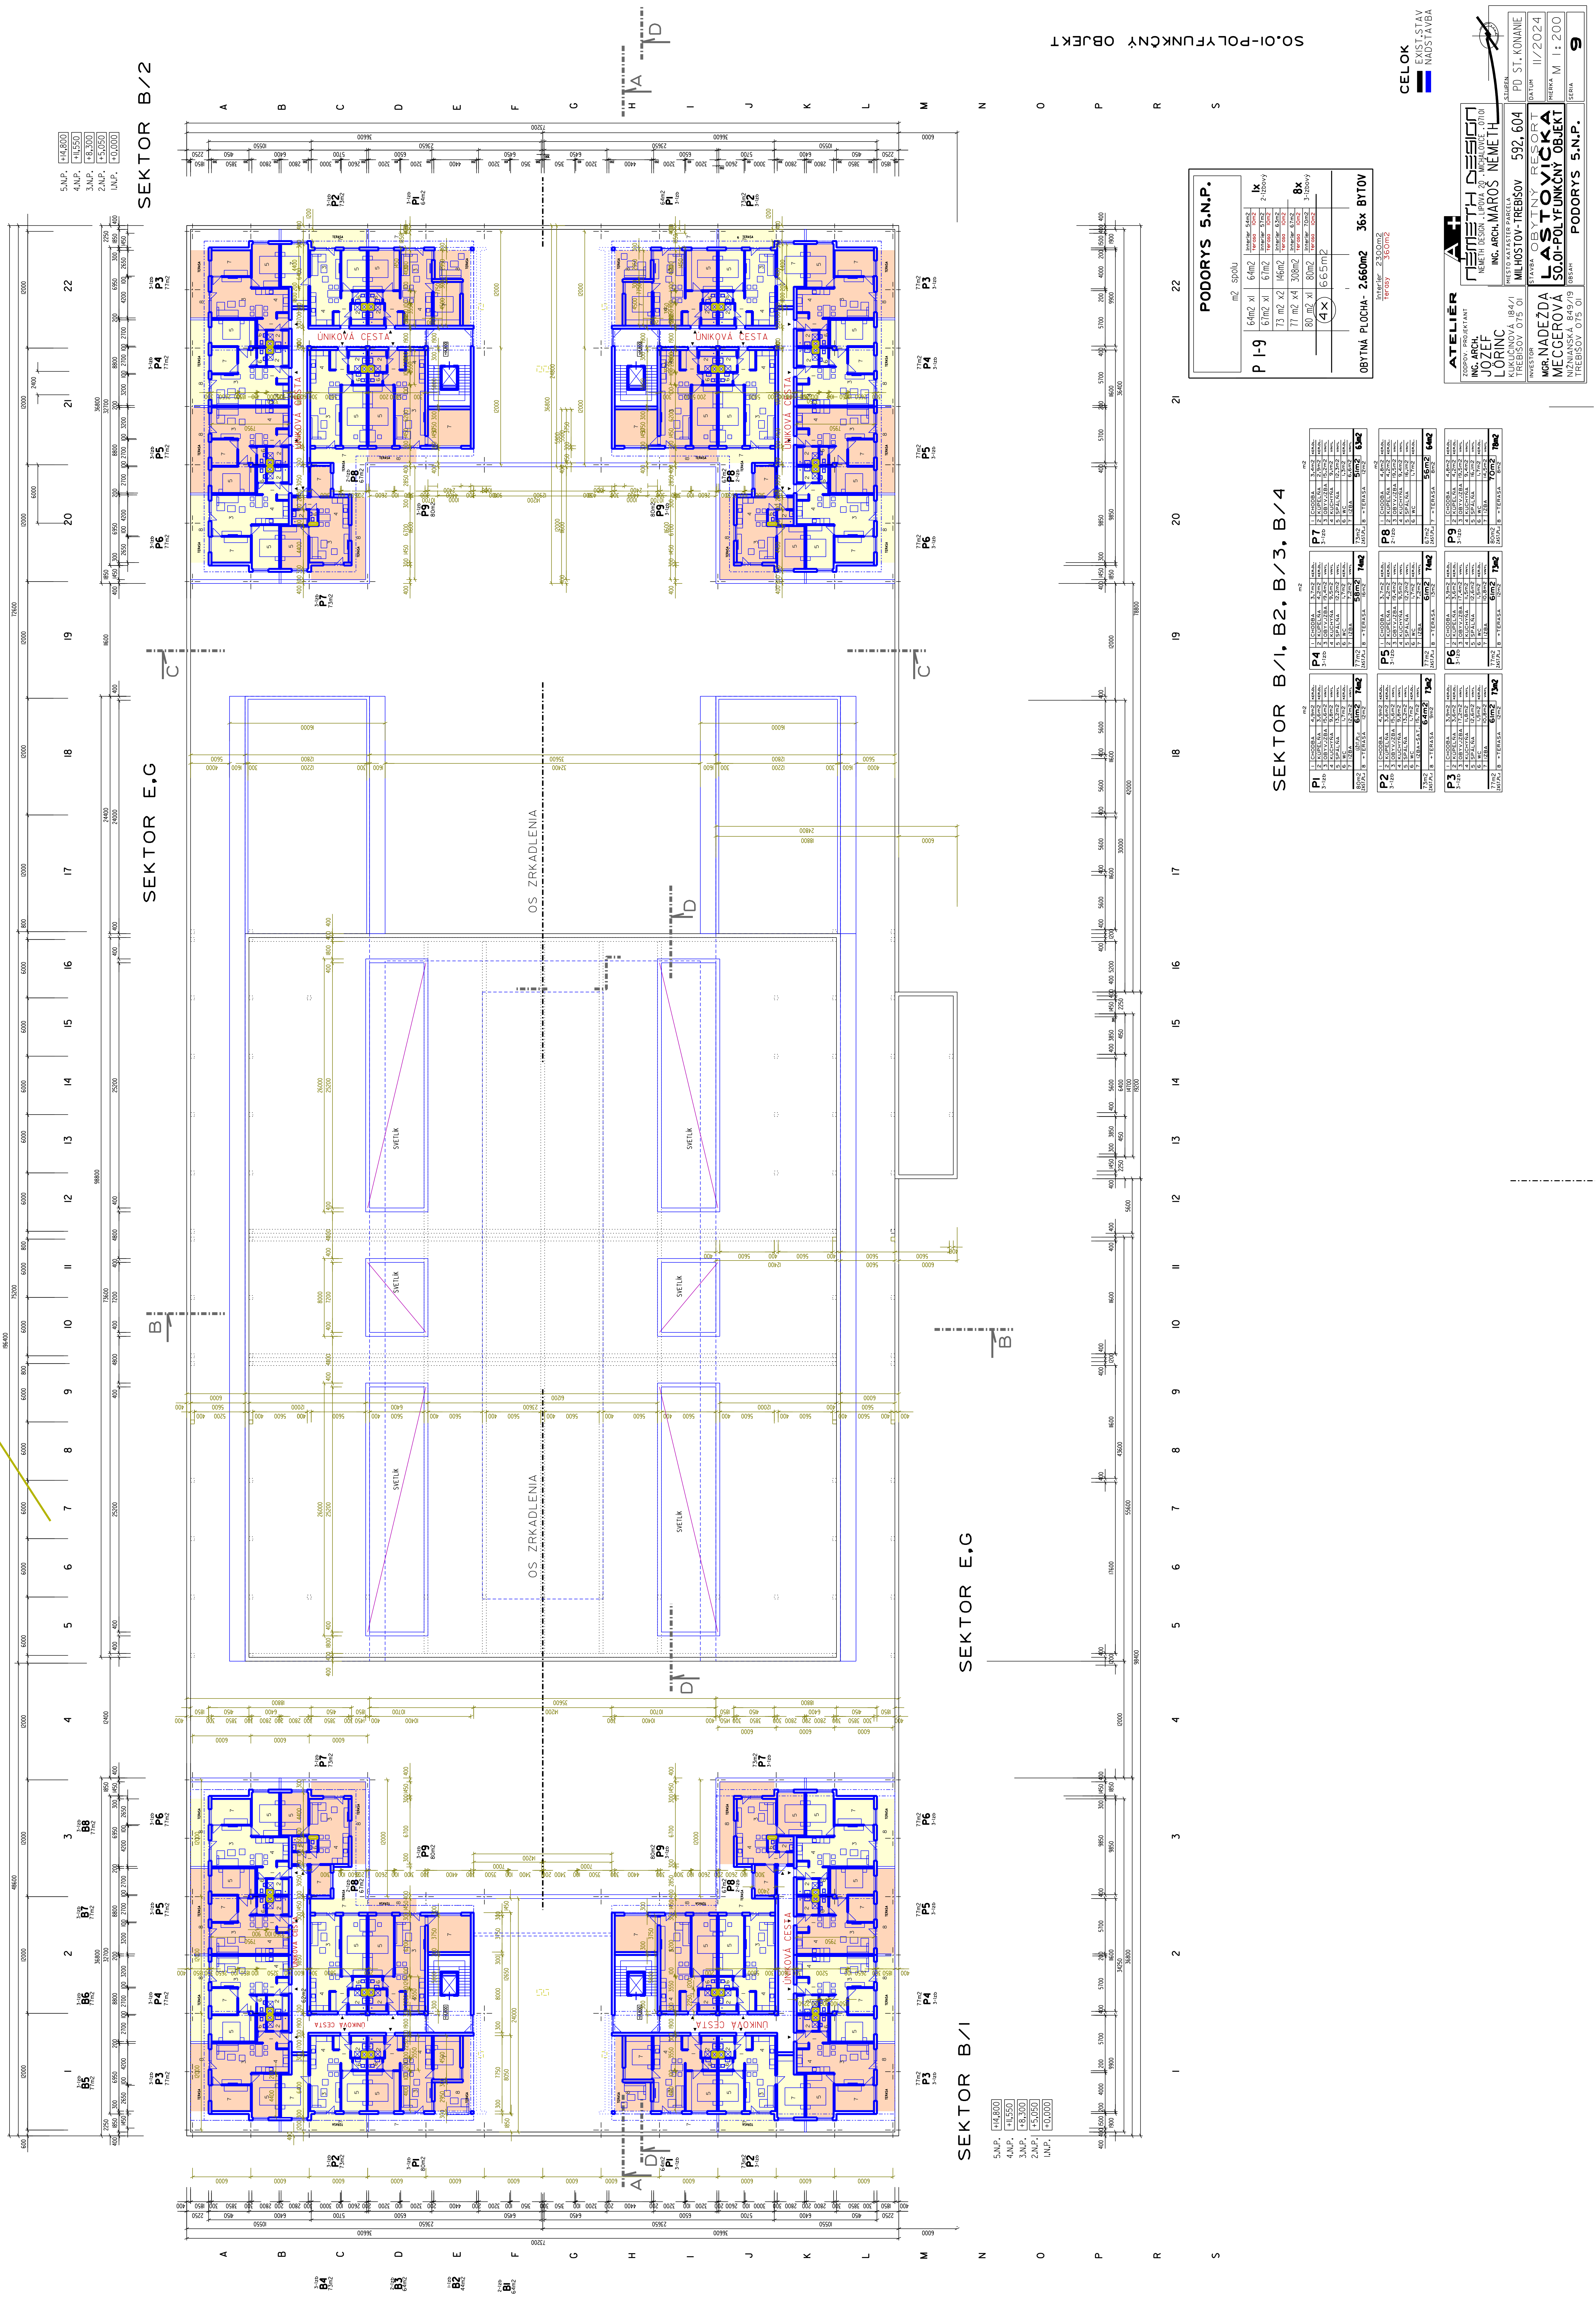


[illegible]

SEKTOR B/1, B2, B/3, B/4

[illegible]

interier	2300m2
terasy	360m2

CELKOK

[illegible]