
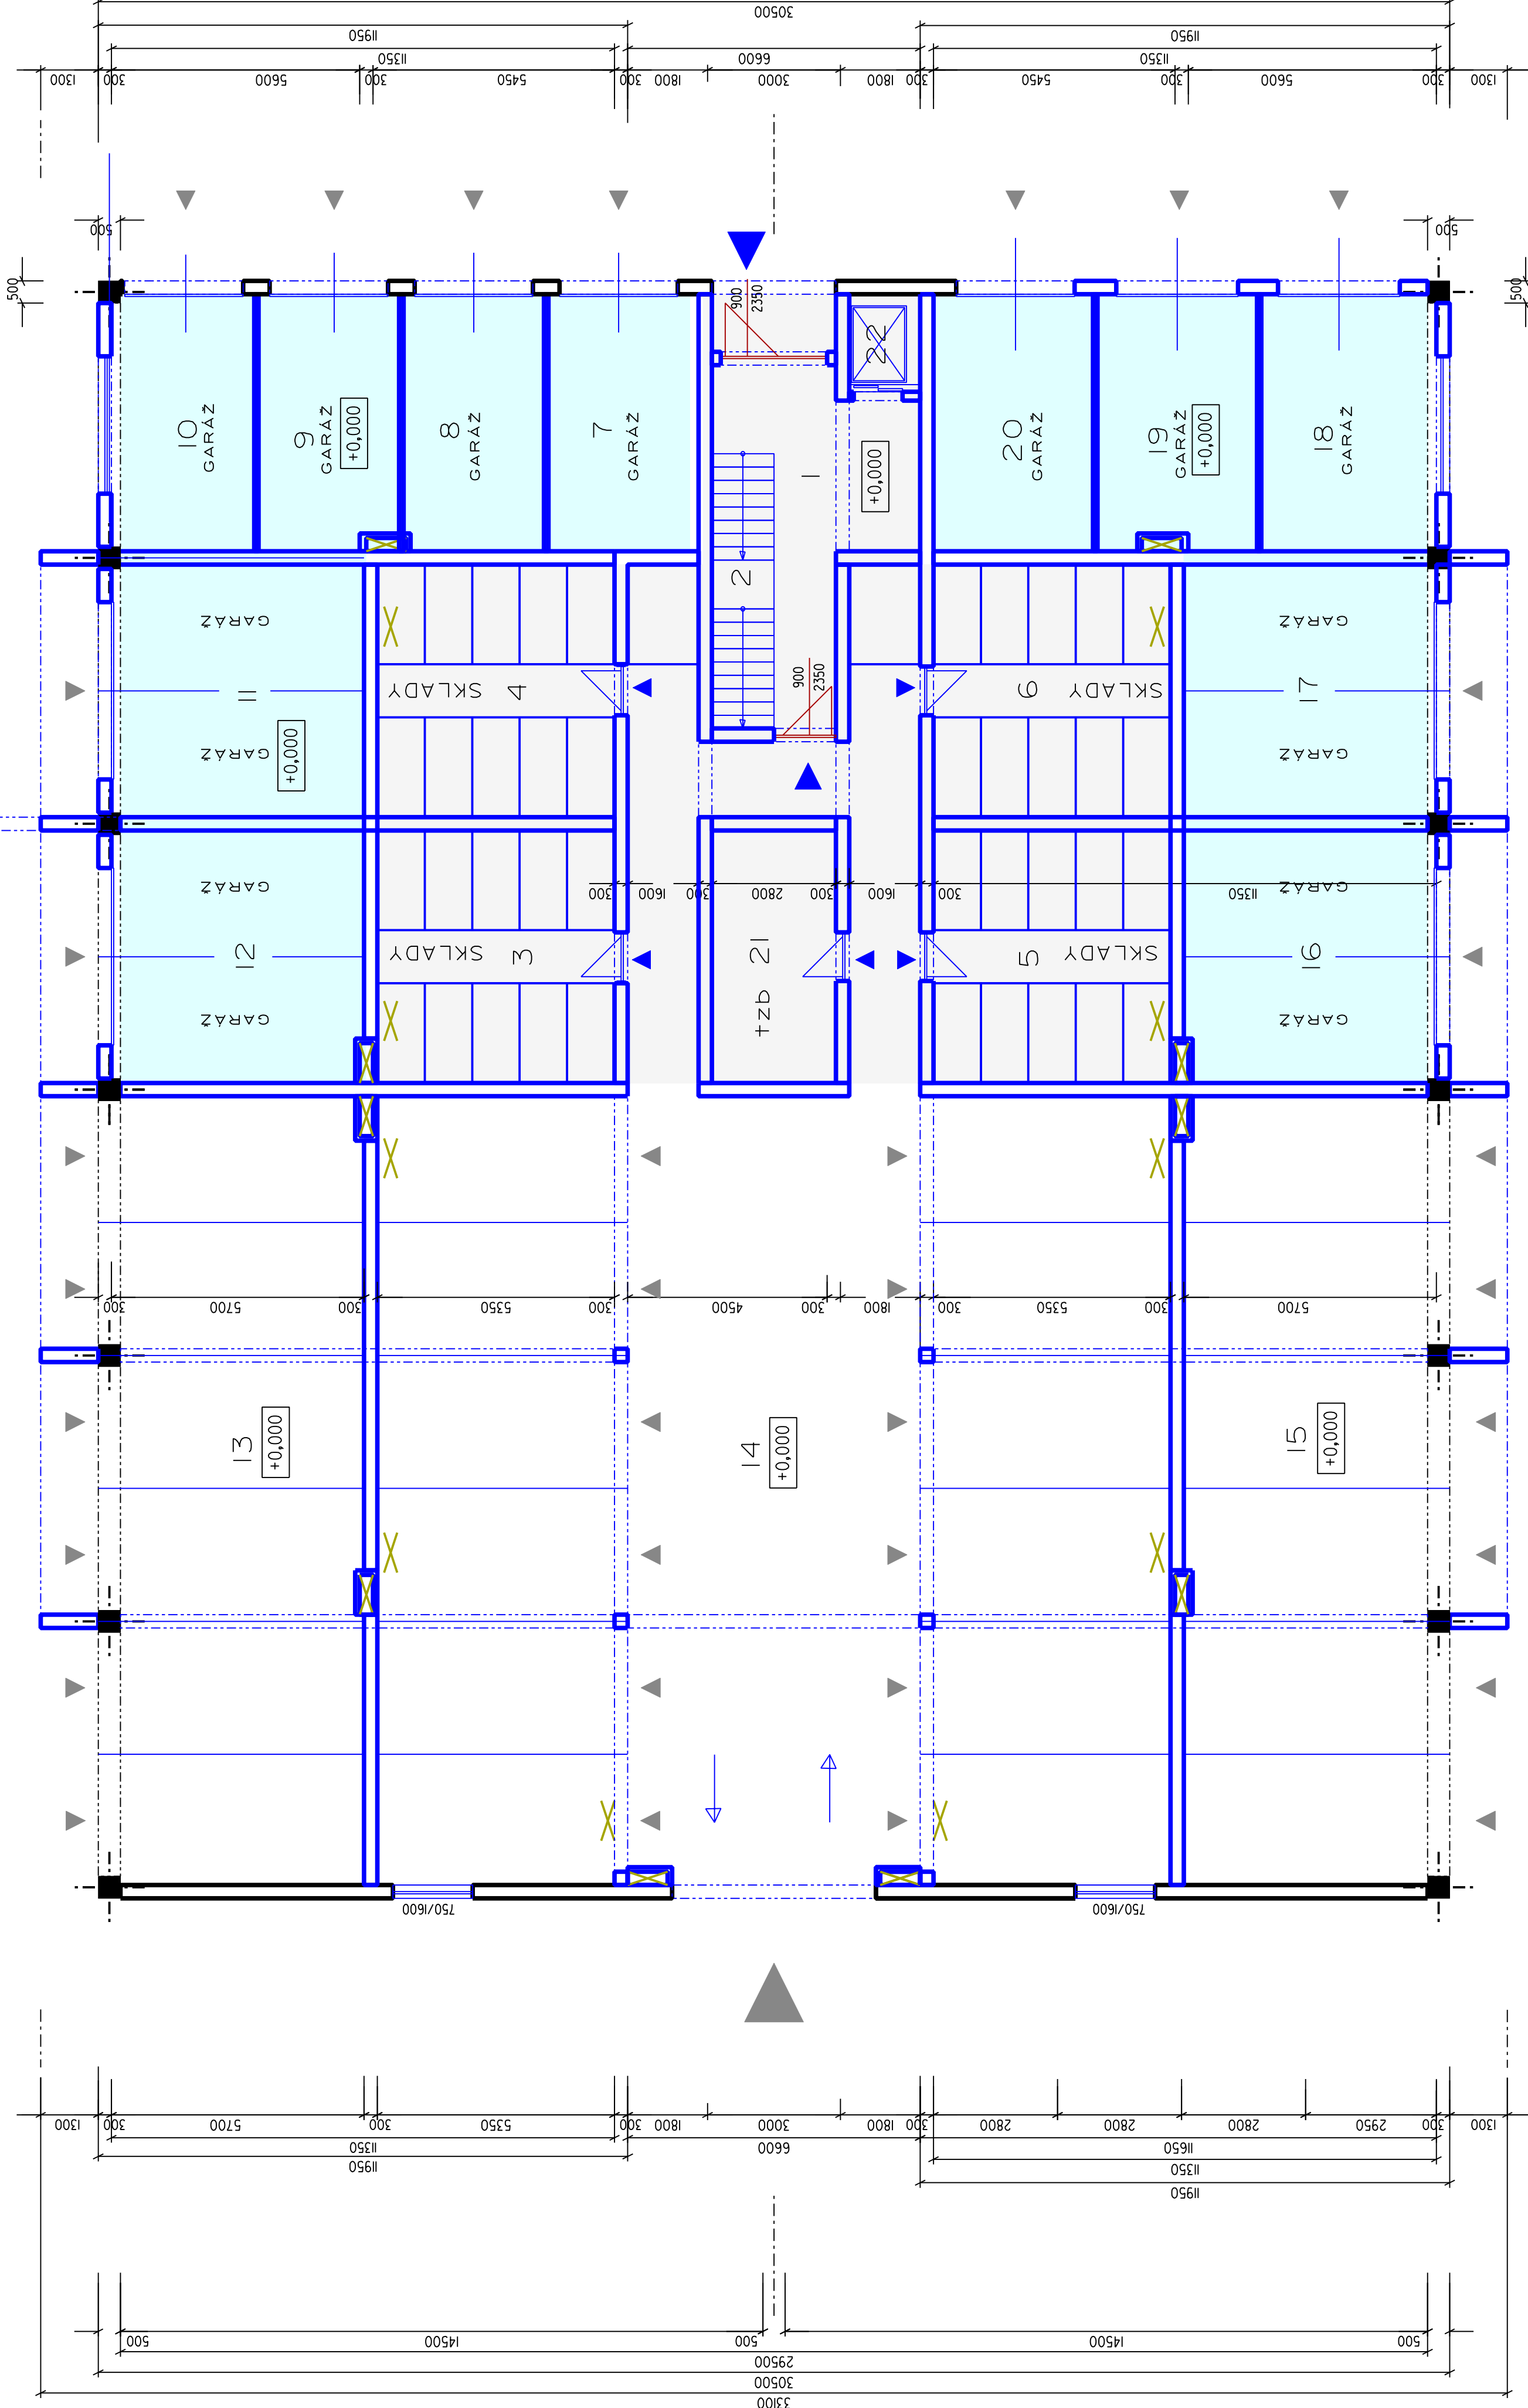


PODORYS I.N.P.

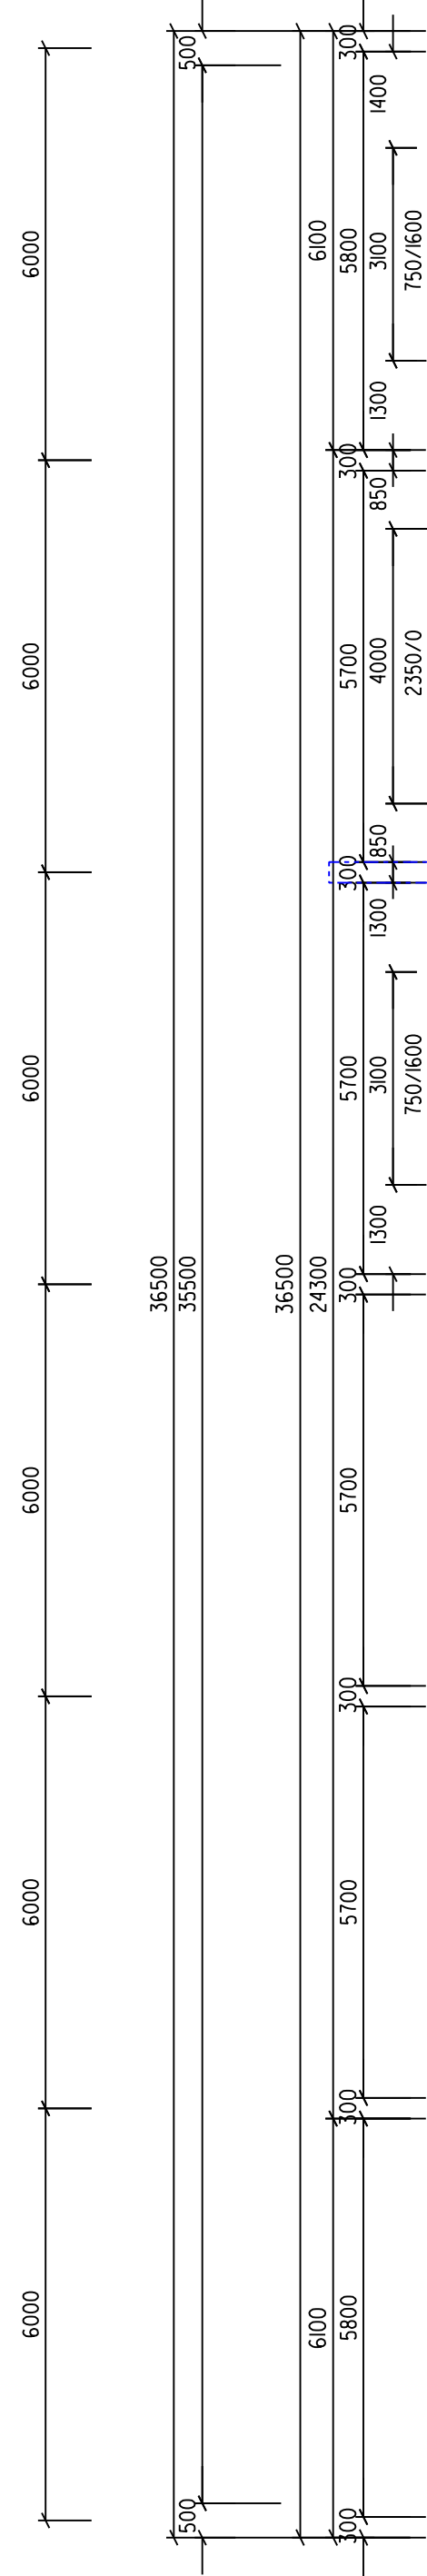

NEBYTOVÉ PŘÍSTOY	NI	m ²	1	CHOĐBA	20,7m ²
			2	CHODSKO	8,7m ²
			3	SKLDYŠK	30,5m ²
			4	SKLDYŠK	30,5m ²
PODORYS I.N.P.

ÚŽITKOVÁ PLOCHA: 976,1 m²

VNÚTORNÉ PARKOVISKÁ

GARÁŽ	15x
-------	-----

PARK, STÁTIE	24x
--------------	-----

805 82

39

SKLADY + TZB + KOM.

171.1 m2

S0.02 -PAVLAČOVÝ BYTOVÝ DOM

ZASTAVANÁ PLOCHA- 1.113 m²

OBYTNÁ PLOCHA-	
----------------	--

/ JEDNO PODŁAZIE **871 m²**

OBÝTNÁ PLOCHA-	interior 236/m2
----------------	-----------------

/ 3x PODŁĄŻIE	
2613 m²	tarasy 252m²
	III ETAP ZAJMOWISZC

2011.10.27	11.10.27
11.10.27	11.10.27

39 BYTOV	1 1200V3	3X
0-C7 000/DVT	3-1260V3	9X

$Q=67\text{ MHz/BYI}$	$z=1200\gamma$	9x
	$3=1260\gamma$	27x

EXIST.STAV

ATELIÉR		ZODPOV. PROJEKTANT	
ING. ARCH. JOZEF LÖRINC		KUKULJANSKA 1849/19 TREBISOV 075 01	
Miesto kataster parcely		592, 604	
MILHOŠTOV - TREBIŠOV		STAVBA OBYTNÝCH BYTOVÝCH DOMOV	
ING. ARCH. MAROS NÉMETH		LAŠTOVICKÁ	
NÉMETH DESIGN, IL PÓVA 20 - MICHALOVCE - 07101		S0.02 - PAVLAČOVÝ BYTOVÝ DOM	
STUPEN		SERIA	
PD ÚZ. KONANIE		3	
DATUM		M I: 100	
11/2024			

PODORYS - IN.P.

